Schody wewnętrzne KL-3
poz. -4,59m do -2,25m
skala 1:25

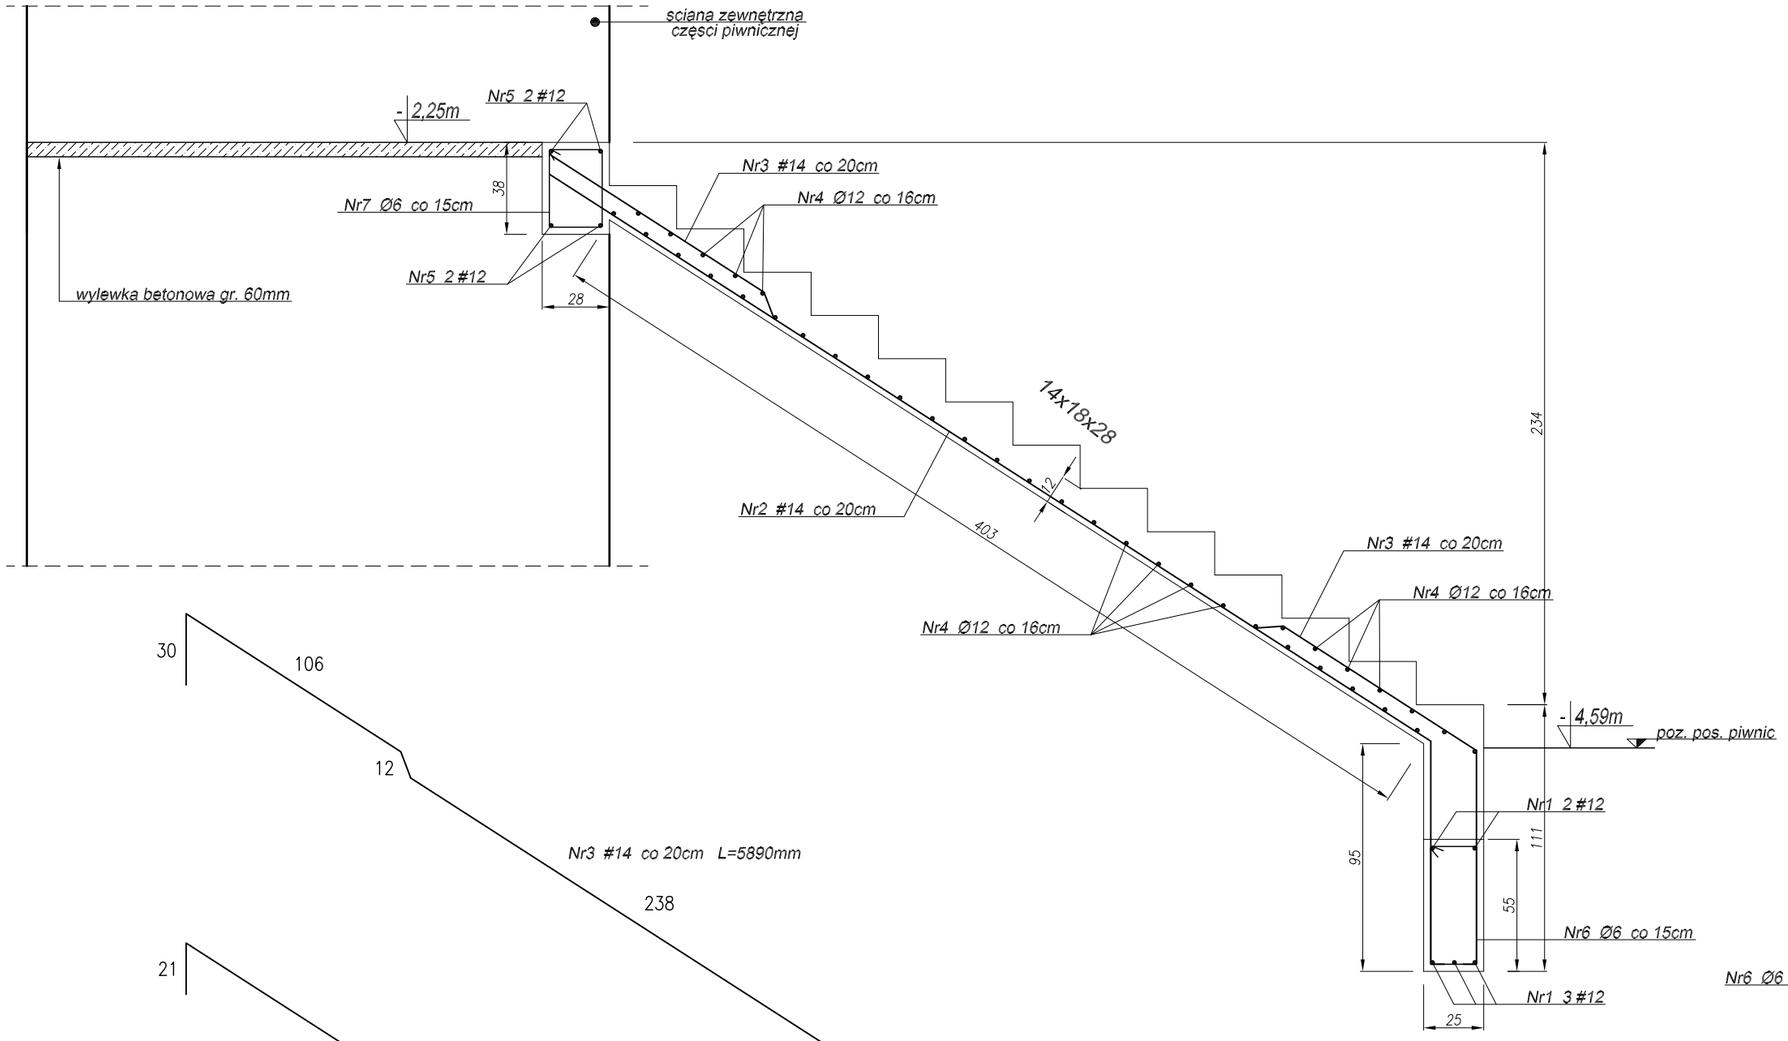

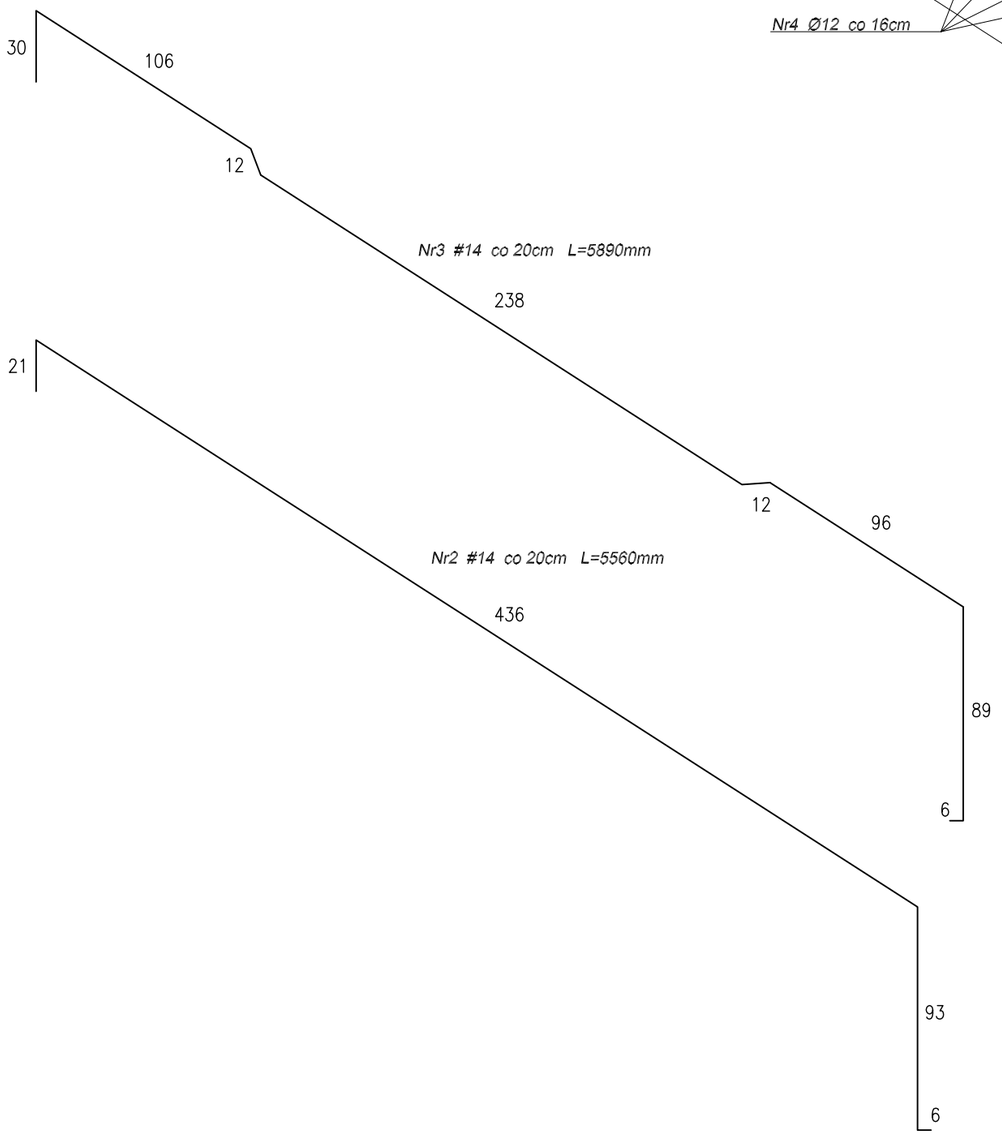

Nr1 #12 L=1820mm
182

Nr4 Ø12 co 16cm L=1820mm
182

Nr5 #12 L=2120mm
212

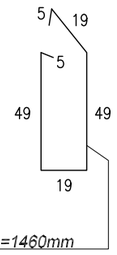

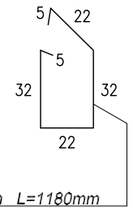

Beton: C20/25 Stal: Ø St3S # 18G2a

Copying of this document and giving it to third parties and the use or communication of the contents' thereof are forbidden without express authority by us. All copying not authorized by us will be prosecuted and makes liable for compensation. CAD-drawning - modification by CAD only.

Biuro Projektów /Design Office/Ingenieürburo
Andrzej A. Żaboklicki
25-316 Kielce, ul. Kościuszki 50/88
tel, fax: (041) 34-483-89; e-mail: zaba@cadea.pl

Inwestor: **Urzad Gminy Stopnica**
ul. Kościuszki 2, 28-130 Stopnica
www@stopnica.pl

Projektant:	dr inż. Andrzej Żaboklicki upr.bud KL-96/94	
Sprawdzający:	prof. dr hab. inż. Leszek Faryniak 219/61 z art. 362	
Asystent projektanta:	inż. Michał Żaboklicki	
Generalny projektant:	dr inż. Andrzej Żaboklicki upr.bud KL-96/94	

Inwestycja: Projekt budowlano-wykonawczy odbudowy Zamku w Stopnicy

Branża: KONSTRUKCJA

Data: 01.2008

Skala: 1:25

Treść rysunku: Schody wewnętrzne KL-3

Rysunek Nr: K — 10

DOS-name: konstrukcja-01

Rew: A