Schody wewnętrzne KL-7
poz. 1,19m do 2,72m
skala 1:25

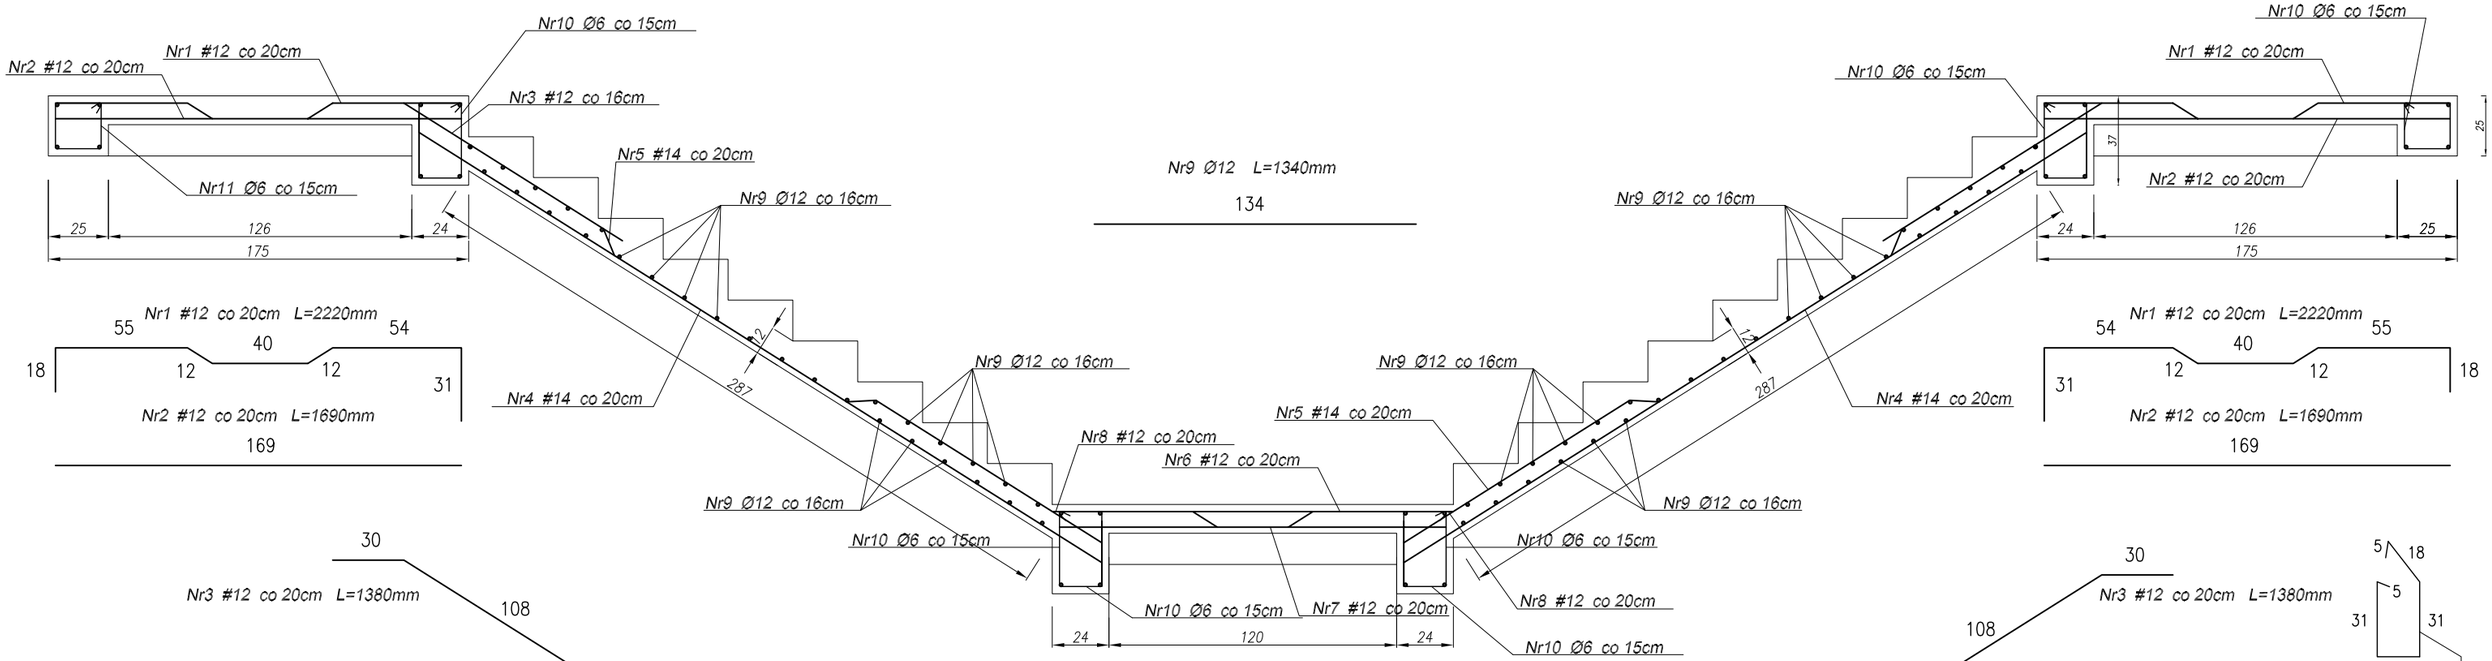

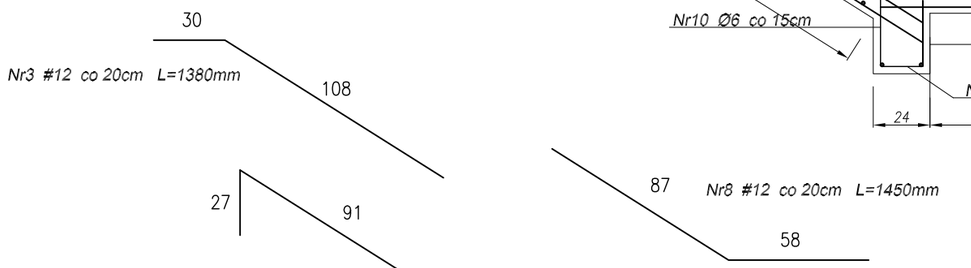

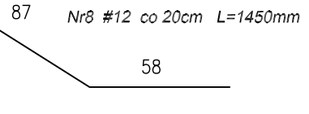

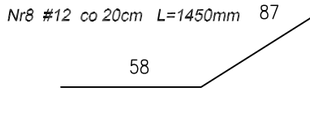

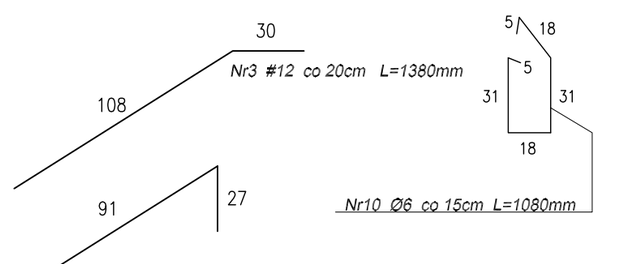

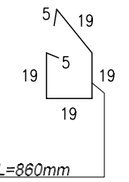

Beton: C20/25 Stal: Ø St3S # 18G2a

Copying of this document and giving it to third parties and the use or communication of the contents' thereof are forbidden without express authority by us. All copying not authorized by us will be prosecuted and makes liable for compensation. CAD-drawning - modification by CAD only.

Biuro Projektów /Design Office/Ingenieürburo
Andrzej A. Żaboklicki
25-316 Kielce, ul. Kościuszki 50/88
tel, fax: (041) 34-483-89; e-mail: zaba@cadea.pl

Projektant: dr inż. Andrzej Żaboklicki upr.bud KL-96/94
Sprawdzający: prof. dr hab. inż. Leszek Faryniak 219/61 z art. 362
Asystent projektanta: inż. Michał Żaboklicki
Generalny projektant: dr inż. Andrzej Żaboklicki upr.bud KL-96/94

Inwestor: Urzad Gminy Stopnica
ul. Kościuszki 2, 28-130 Stopnica
www@stopnica.pl

Inwestycja: Projekt budowlano-wykonawczy odbudowy Zamku w Stopnicy

Branża: KONSTRUKCJA

Data: 01.2008
Skala: 1:25
Treść rysunku: Schody wewnętrzne KL-7
Rysunek Nr: K — 14
DOS-name: konstrukcja-01
Rew: A